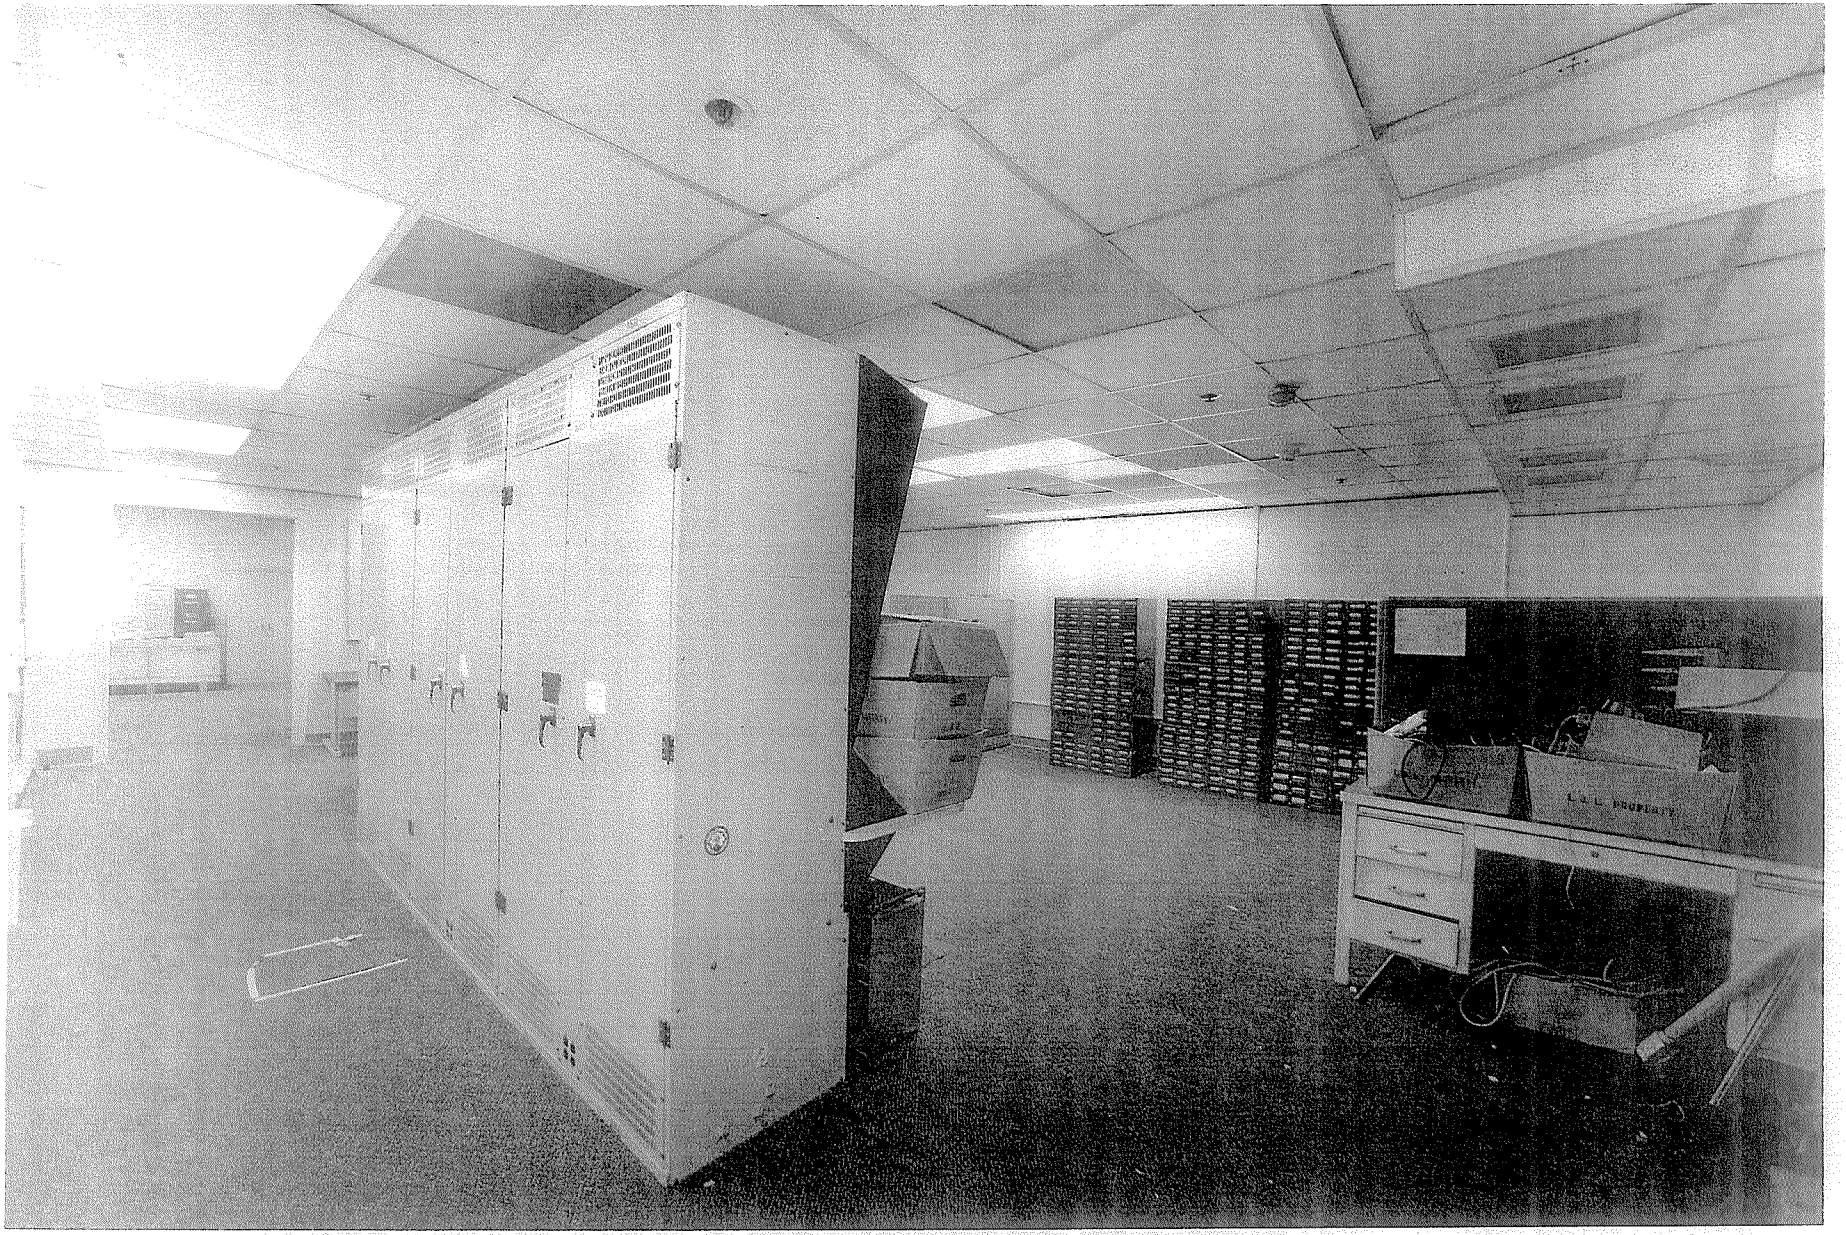

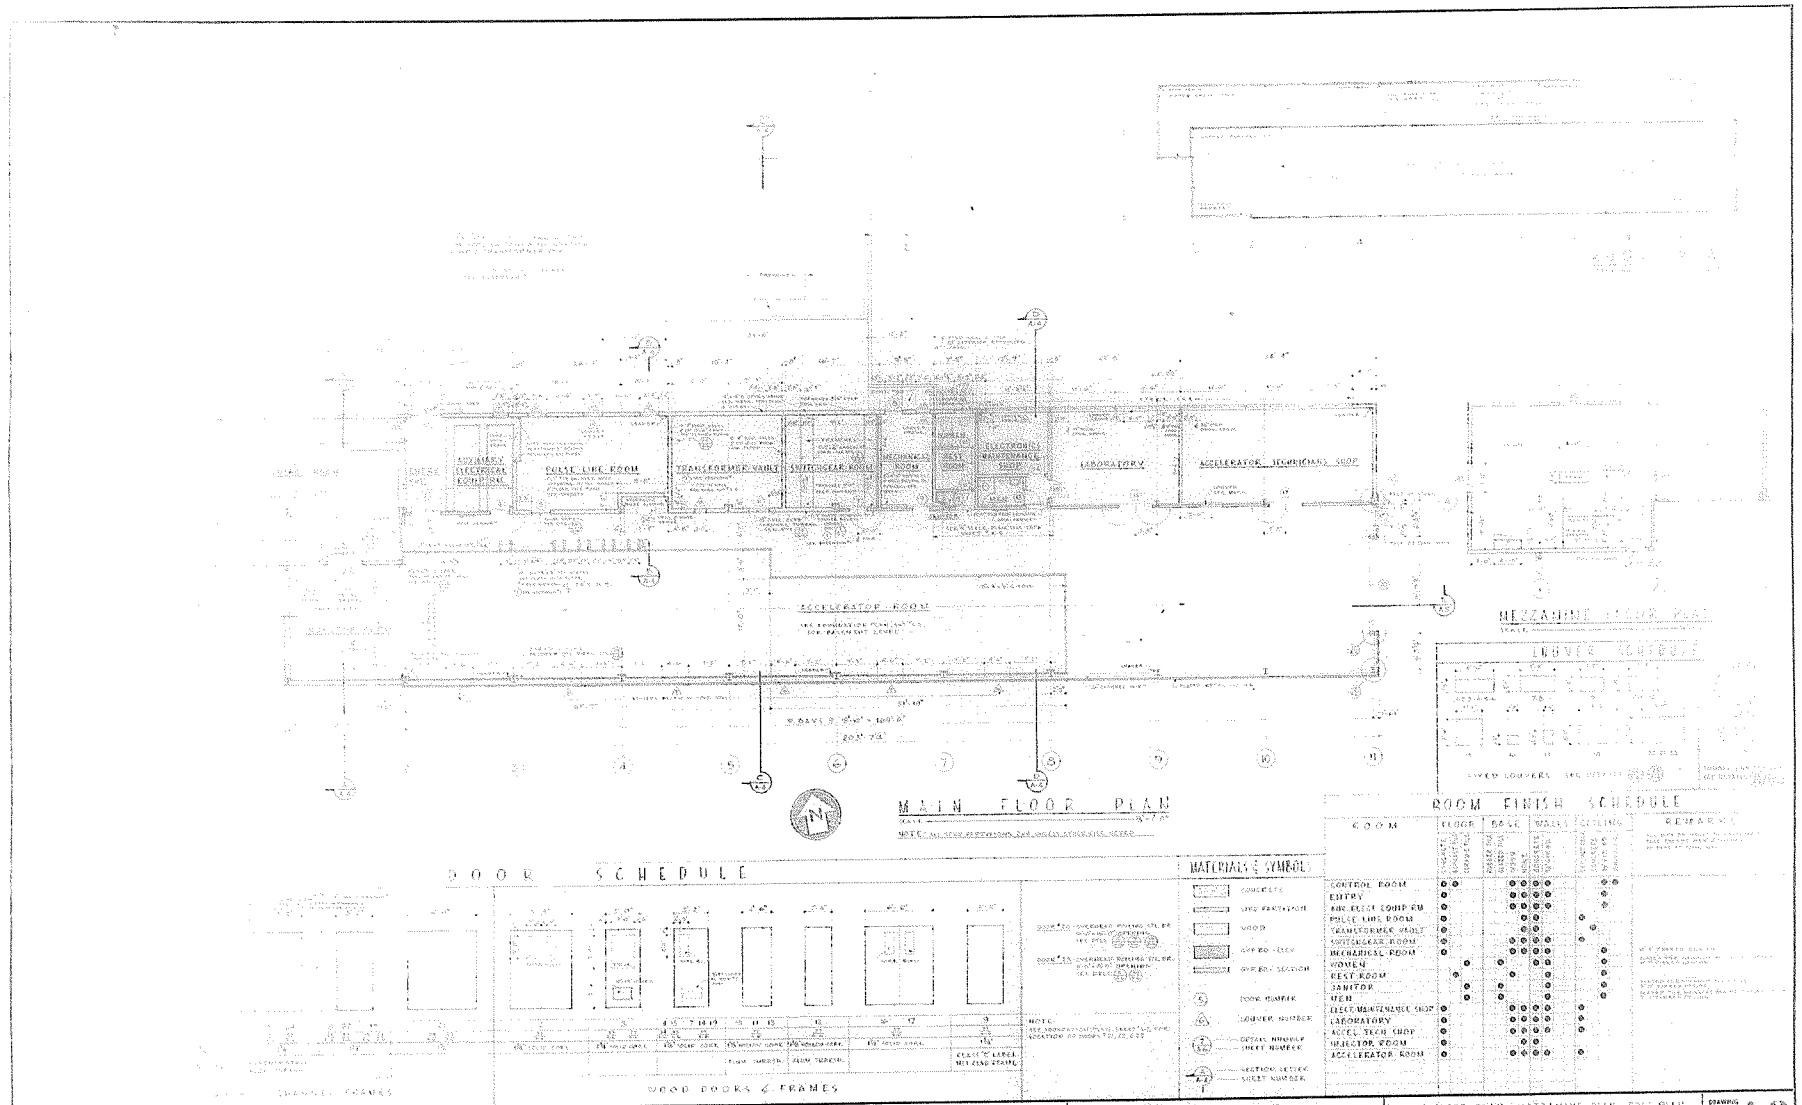
MAIN FLOOR PLAN
MEZZANINE FLOOR PLAN
LOUVER SCHEDULE
ROOM FINISH SCHEDULE
ROOM
FLOOR
BASE
WALLS
CEILING
REMARKS
CONTROL ROOM
ENTRY
AIR ELECT EQUIP RM
PULSE LINE ROOM
TRANSFORMER VAULT
SWITCHGEAR ROOM
MECHANICAL ROOM
WOMEN
REST ROOM
JANITOR
MEN
ELECT MAINTENANCE SHOP
LABORATORY
ACCEL TECH SHOP
INJECTOR ROOM
ACCELERATOR ROOM
DOOR SCHEDULE
WOOD DOORS & FRAMES
MATERIALS & SYMBOLS
CONCRETE
WOOD
DOOR NUMBER
LOUVER NUMBER
DETAIL NUMBER
SHEET NUMBER
SECTION LETTER
SHEET NUMBER
CORLETT AND SPACKMAN • ARCHITECTS
MEMBERS AMERICAN INSTITUTE OF ARCHITECTS
347 CLAY STREET • SAN FRANCISCO • YUKON 6-1667
HEAVY ION ACCELERATOR BUILDING 71
UNIVERSITY OF CALIFORNIA RADIATION LABORATORY
BERKELEY CALIFORNIA
MAIN FLOOR PLAN - MEZZANINE PLAN - ROOF PLAN
ROOM FINISH, DOOR & LOUVER SCHEDULES
DRAWING NUMBER A-2
DRAWN CHECKED DATE JOB NO.

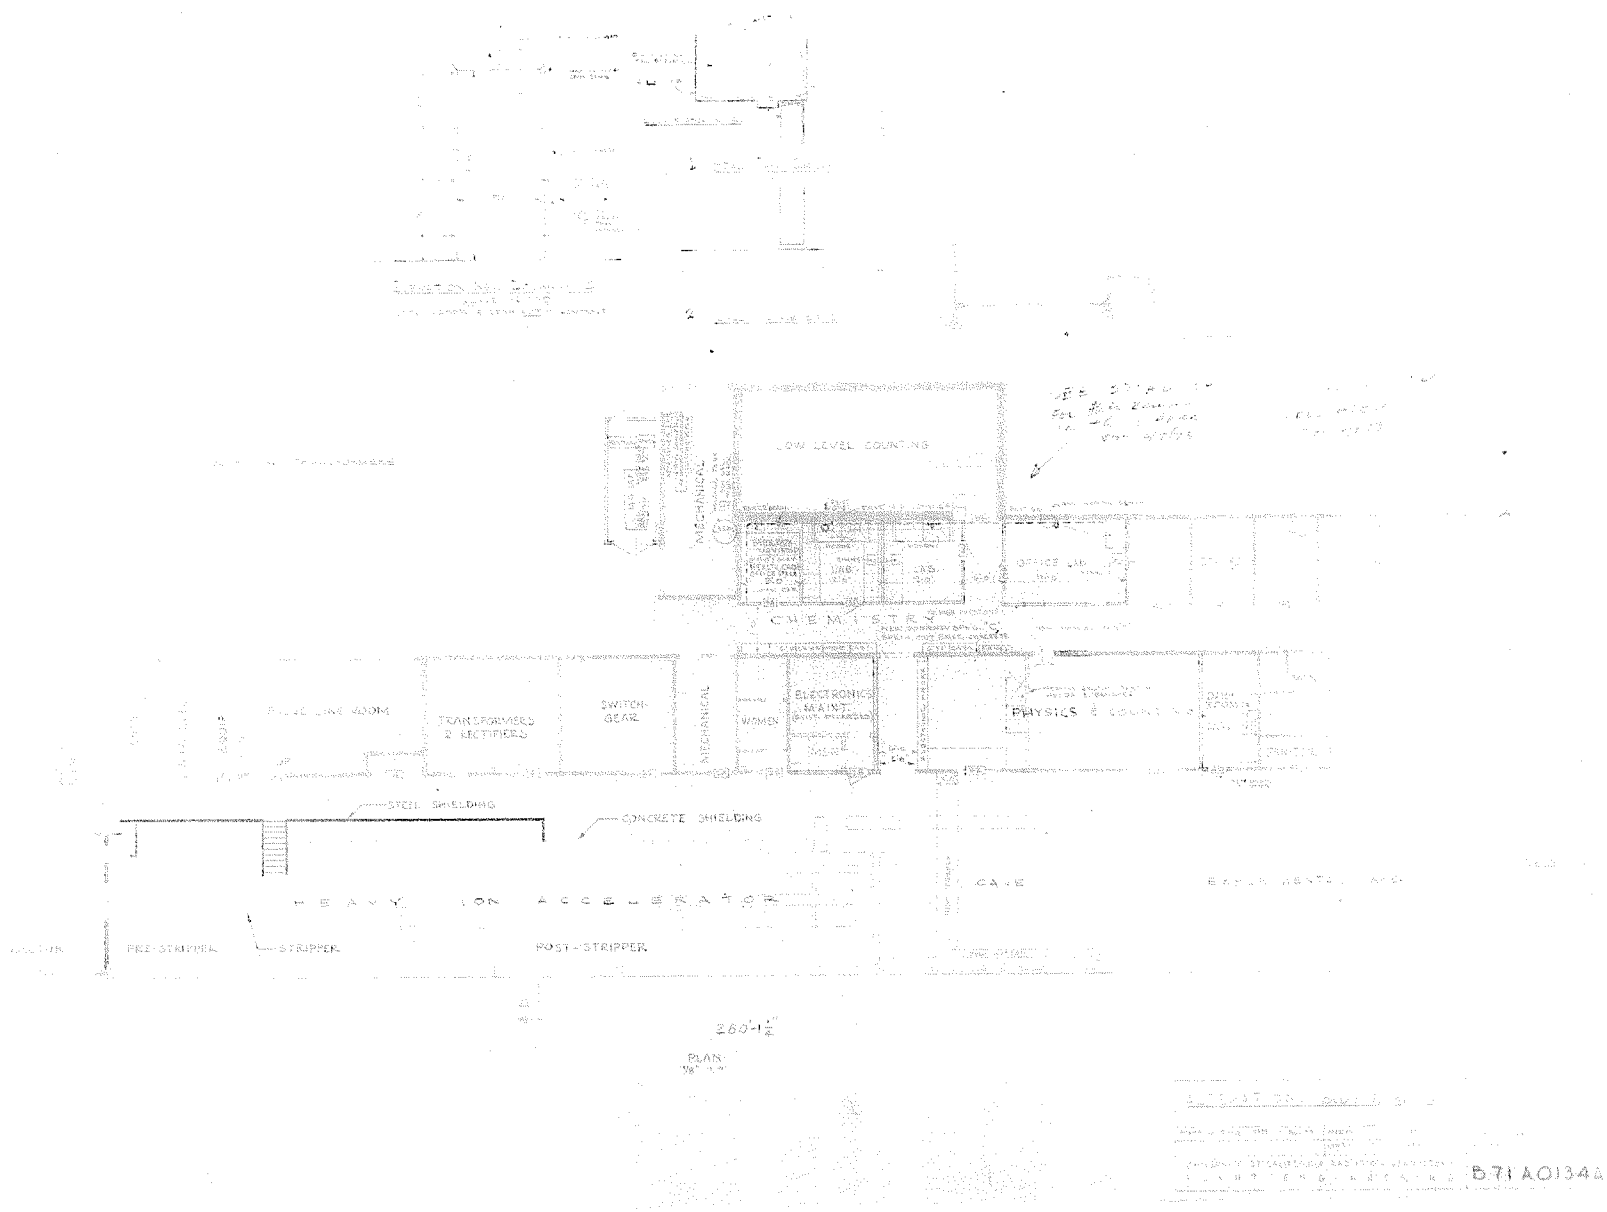
LOW LEVEL COUNTING
MECHANICAL
OFFICE LAB
CHEMISTRY
TRANSFORMERS & RECTIFIERS
SWITCH-GEAR
MECHANICAL
WOMEN
ELECTRONICS MAINT.
PHYSICS & COUNTING
STEEL SHIELDING
CONCRETE SHIELDING
HEAVY ION ACCELERATOR
CAVE
PRE-STRIPPER
STRIPPER
POST-STRIPPER
260'-1½"
PLAN
B71A0134A